FilmL.A., Inc.
6255 W Sunset Blvd, 12th Floor
Hollywood, CA 90028
t: (213)977-8600 - f: (213)977-8601
www.filmla.com

## Summary Information

**Permit No:** F00161517-A **Type of Permit:** FILMING **Release Date:** 02/06/2020

| | |
|---|---|
| **Production Company** | ABC STUDIOS - HTGAWM |
| **Insured Company Name** | ABC STUDIOS - HTGAWM |
| Contact Phone No. 1 | 323-993-7020 |
| Contact Phone No. 2 | |
| Fax | 323-993-7035 |
| Address | 1438 N. GOWER STREET, MAILBOX 12<br>LOS ANGELES, California 90028 |
| **Production Title** | HOW TO GET AWAY WITH MURDER |
| **Type of Production** | TV Drama |

| | |
|---|---|
| **Producer** | Scott Printz |
| **Director** | Stephen Cragg |
| **1st AD** | Carol Vitkay |
| **Production Manager** | Brian Thomas |
| **FilmL.A. Coordinator** | Cody Penwell |
| **Location Manager** | TIMOTHY HILLMAN |
| Primary Phone | Mobile - 213-712-1637 |
| Secondary Phone | Office - 323-993-7070 |
| **Location Assistant** | Mona Nash |
| Primary Phone | Mobile - 818-415-8383 |
| Secondary Phone | |

### Fees

| | |
|---|---|
| Posting 900 | $207.00 |
| Notification Charge | $173.00 |
| LA CITY LANE AND STREET CLOSURE FEE | $312.00 |
| FILMLA NON-REFUNDABLE FILM PERMIT RIDER FEE | $111.00 |

**Total Permit Fee** $803.00

**Number of Locations** 1

NOT A PERMIT

FilmL.A., Inc.
6255 W Sunset Blvd, 12th Floor
Hollywood, CA 90028
t: (213)977-8600 - f: (213)977-8601
www.filmla.com

## Summary Information — Location

**Location 1 of 1** 

**Permit Number** F00161517-A
**Production Company** ABC STUDIOS - HTGAWM
**Insured Company** ABC STUDIOS - HTGAWM
**Production Title** HOW TO GET AWAY WITH MURDER

**Location Manager** TIMOTHY HILLMAN
Primary Phone Mobile - 213-712-1637
Secondary Phone Office - 323-993-7070

**Location Address** 1438 N. Gower St., Los Angeles, CA, 90028
**Location Name** Sunset Gower Studios
**Location Type** Certified Studio
**Location Description** Sunset Gower Studios
**Prep Dates** 2/7/2020 - 2/7/2020 06:00 - 09:00 1 day
**Film Dates** 2/7/2020 - 2/7/2020 09:00 - 15:00 1 day
**Strike Dates** 2/7/2020 - 2/7/2020 15:00 - 19:00
**Open or Closed to the Public** Open

**Generic Conditions**

**THE CONSUMPTION OF ALCOHOLIC BEVERAGES AND THE USE OF DRUGS, INCLUDING MARIJUANA, ON LOCATION BY ANY CAST, CREW, OR INVITED GUESTS IS STRICTLY PROHIBITED.**
*Certain service and personnel fees required by jurisdictional agencies are not collected by FilmL.A. Any such fees must be paid directly to the appropriate agency, and a separate invoice will be provided to the permittee.
*LA CITY AND/OR LA COUNTY FIRE CHECKLIST ATTACHED TO FINAL PERMIT. THE PERMITTEE IS RESPONSIBLE FOR COMPLETING CHECKLIST PRIOR TO FILMING ACTIVITY AT THIS LOCATION. NON COMPLIANCE MAY RESULT IN ASSIGNMENT OF A FIRE OFFICER.
All closures impacting sidewalks must be implemented per WATCH manual, CA MUTCD TA-28 & TA-29
Equipment staging and vehicles may park on one side of the street only.
Must Maintain 5' Clearance on Sidewalks/Walkways
Must maintain local/emergency access
No cast or crew parking on area streets
No interference with merchant activity.
Notify LAPD Hollywood Division (213) 972-2971 and comm. (213) 978-6552 1/2 hour prior to any gunfire, brandishing weapons, special effects or simulated emergency or criminal activity.
Number of uniformed officers listed on the permit is a minimum requirement. Permittee remains responsible for deploying a sufficient number of uniformed officers to provide traffic and crowd control to ensure the safety of the film crew and the public.
Traffic control must be done in accordance w/MUTCD
Traffic Officers Required
Uniformed officers shall have a copy of the film permit in their possession and are required to confirm that all traffic control signage devices are in place.

**Please see attached document** Sunset btwn Gordon St & Gower St BS curb - How To Get Away With Murder.pdf

**Equipment on Location**

| Type | Quantity |
|---|---|
| 5 or 10 ton trucks | 2 |
| Condors | 1 |
| Cube Trucks | 1 |
| Generator | 2 |
| Picture vehicles | 12 |
| Scissor Lifts | 1 |
| Stakebed | 4 |

**Personnel on Location**

| Type | Quantity |
|---|---|
| Cast | 3 |
| Crew | 65 |
| Extras | 20 |
| Off-Duty/Retired LAPD Officer(s) | 2 |
| Spot Check | 1 |

NOT A PERMIT

FilmL.A., Inc.
6255 W Sunset Blvd, 12th Floor
Hollywood, CA 90028
t: (213)977-8600 - f: (213)977-8601
www.filmla.com

## Summary Information — Location



**Permit Number** F00161517-A
**Production Company** ABC STUDIOS - HTGAWM
**Insured Company** ABC STUDIOS - HTGAWM
**Production Title** HOW TO GET AWAY WITH MURDER

**Location Manager** TIMOTHY HILLMAN
Primary Phone Mobile - 213-712-1637
Secondary Phone Office - 323-993-7070

| | |
|---|---|
| Trucks | |
| Vans | 4 |

**Filming Activities** Camera in car; Camera on sticks; Crossovers in street; Drive by; Drive ups & away; Emergency vehicles with flashing lights; Equipment on property; Equipment on sidewalk & street; Equipment on sidewalk, in curb lane & across street; Exterior Dialogue; Handheld equipment; Interior music performance and amplified playback; Intermittent traffic control - 2 minute standard (except 0700-0900 hrs & 1500-1900 hrs); Wetdown; Simulated car leaving the curb with camera in the street; Lights and Generator to be Placed in N/S Curb Lane Closure of Sunset Blvd. - Offset from Equipment Parking on S/S Curb Lane Closure;

**Jurisdiction** **Political:** Los Angeles City - Council District 13 **Police:** Los Angeles Police **Fire:** Los Angeles City Department

**Thomas Guide** **Page:** 593 **Grid:** F5

**Approvals**

| | |
|---|---|
| FILML.A. CLOSURES | Yulizza Ramirez |
| LOS ANGELES CITY DEPARTMENT OF PUBLIC WORKS | Vanessa Martin |
| LOS ANGELES CITY POLICE DEPARTMENT | Melissa Hernandez |

**Coordinator Note** RIDER A RELEASES THE REMAINING LOCATION

**Parking**

**Base Camp**
Location Type : Filming Location

**Crew Parking**
Location Type : Filming Location

**Posting "No Parking" signs** B/S SUNSET BLVD., GOWER ST. - TAMARIND AVE.

**Approximate Footage** 601 - 900 **Log Number** 270971

**Date(s)** 2/7/2020 to 2/7/2020 **Time(s)** 07:00 to 19:00

**Lane / Full Closure** CURB LANE CLOSURE: B/S SUNSET BLVD., GOWER ST. - GORDON ST.
**Approximate Footage** 0 - 300

**Date(s)** 2/7/2020 to 2/7/2020 **Time(s)** 09:00 to 15:00

NOT A PERMIT

Permit #F001615171-A

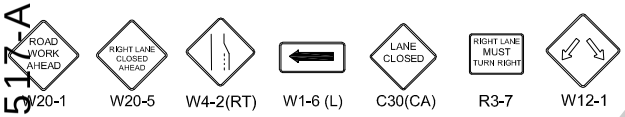


Ⓢ TRAFFIC SIGNAL

● TRAFFIC CONE

TYPE I W/ SIGN

FLASHING ARROW SIGN (FAS)

**ALL TRAFFIC CONTROL WILL BE INSTALLED TO MEET OR EXCEED THE LATEST CA-MUTCD MINIMUM REQUIREMENTS**

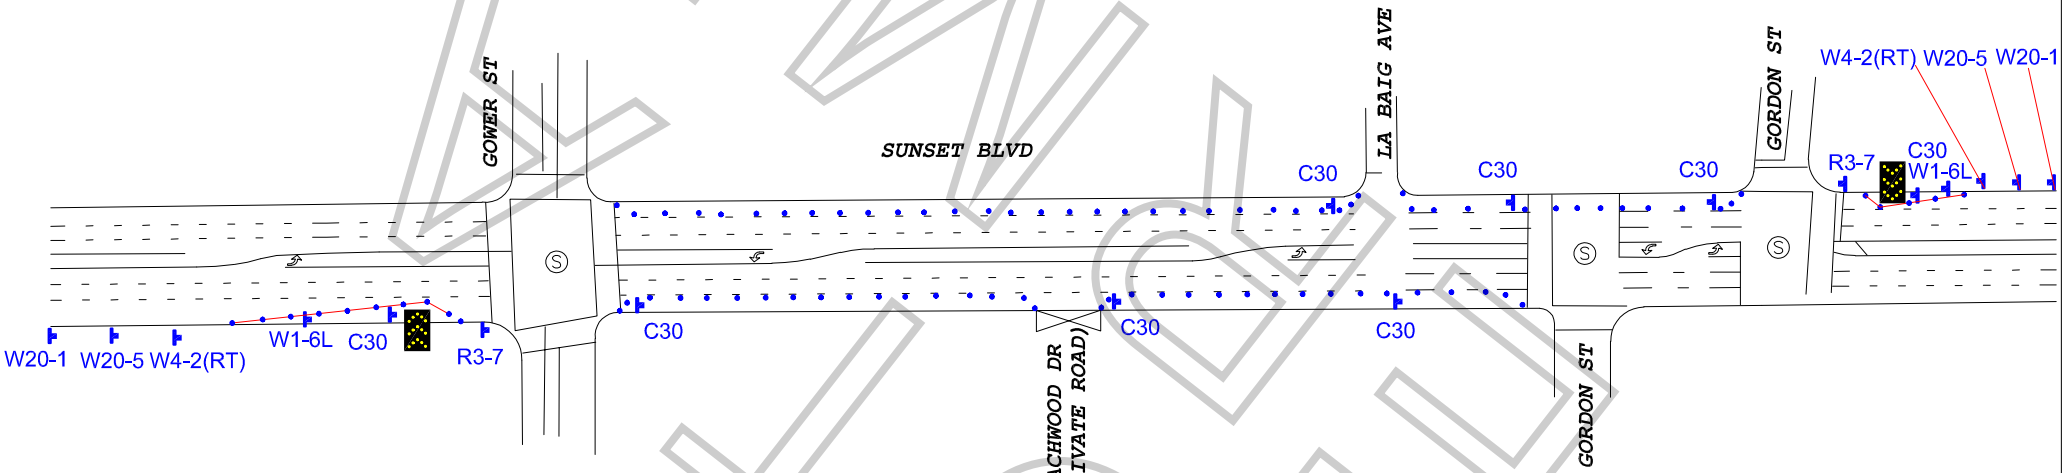


FLIMFLAM FILMS

## WORK ZONE TRAFFIC CONTROL PLAN
## GENERAL NOTES

1. DATE/TIME: 2-7-2020 FROM 09:00 HOURS TO 15:00 HOURS.

2. ALL SIGNING, STRIPING, AND TRAFFIC CONTROL DEVICES SHALL CONFORM TO THE (CURRENT) STATE OF CALIFORNIA DEPARTMENT OF TRANSPORTATION (CALTRANS) STANDARD PLANS AND STANDARD SPECIFICATIONS, CALIFORNIA MUTCD, AND ANY ADDENDUMS THERETO, AND AS SHOWN ON THESE PLANS, SYMBOLS AND ABBREVIATIONS USED ARE SHOWN ON CALTRANS STANDARD PLANS.
3. THERE WILL BE NO INTERFERENCE WITH TRAFFIC SIGNALS OR CROSSWALKS.
4. CONES WILL BE 28" MINIMUM HEIGHT AND HAVE REFLECTORIZED SLEEVES FOR NIGHT WORK.
5. POLICE WILL DIRECT TRAFFIC IF NECESSARY.

TCP FOR: HOW TO GET AWAY WITH MURDER

LOCATION: B/S CURB - SUNSET BLVD
FROM GORDON ST TO GOWER ST
LOS ANGELES, CALIFORNIA

CONTACT: TIM HILLMAN
PH# 213-712-1637

JCL TRAFFIC SERVICES
(213) 622-9775
C31-CA Lic # 805357

| DATE | REVISIONS | DRAFTER: MARIO MENJIVAR |
|---|---|---|
| | | SCALE: N.T.S. |
| | | FILM LA: CP |